ARCHITECTURAL PANEL SYSTEM
NOREX - L, TYPICAL DETAIL NO. REX - IC 3.03
ROOF JUNCTION WITHOUT PARAPET

IMPORTANT NOTE*: IN ORDERTO LIMIT THE DEFLECTION AT THE EDGES OF THE ROOF,
THE EDGE BEAM VERTICAL DEFLECTION MUST CONFORM TO APPLICABLE CODES
FOR STEEL STRUCTURE CALCULATION (REFER TO STRUCTURAL ING.),
WITHOUT BEING GRATER THAN 1 IN.
PLEASE CONTACT NORBEC SHOULD YOU REQUIRE MORE INFORMATION.

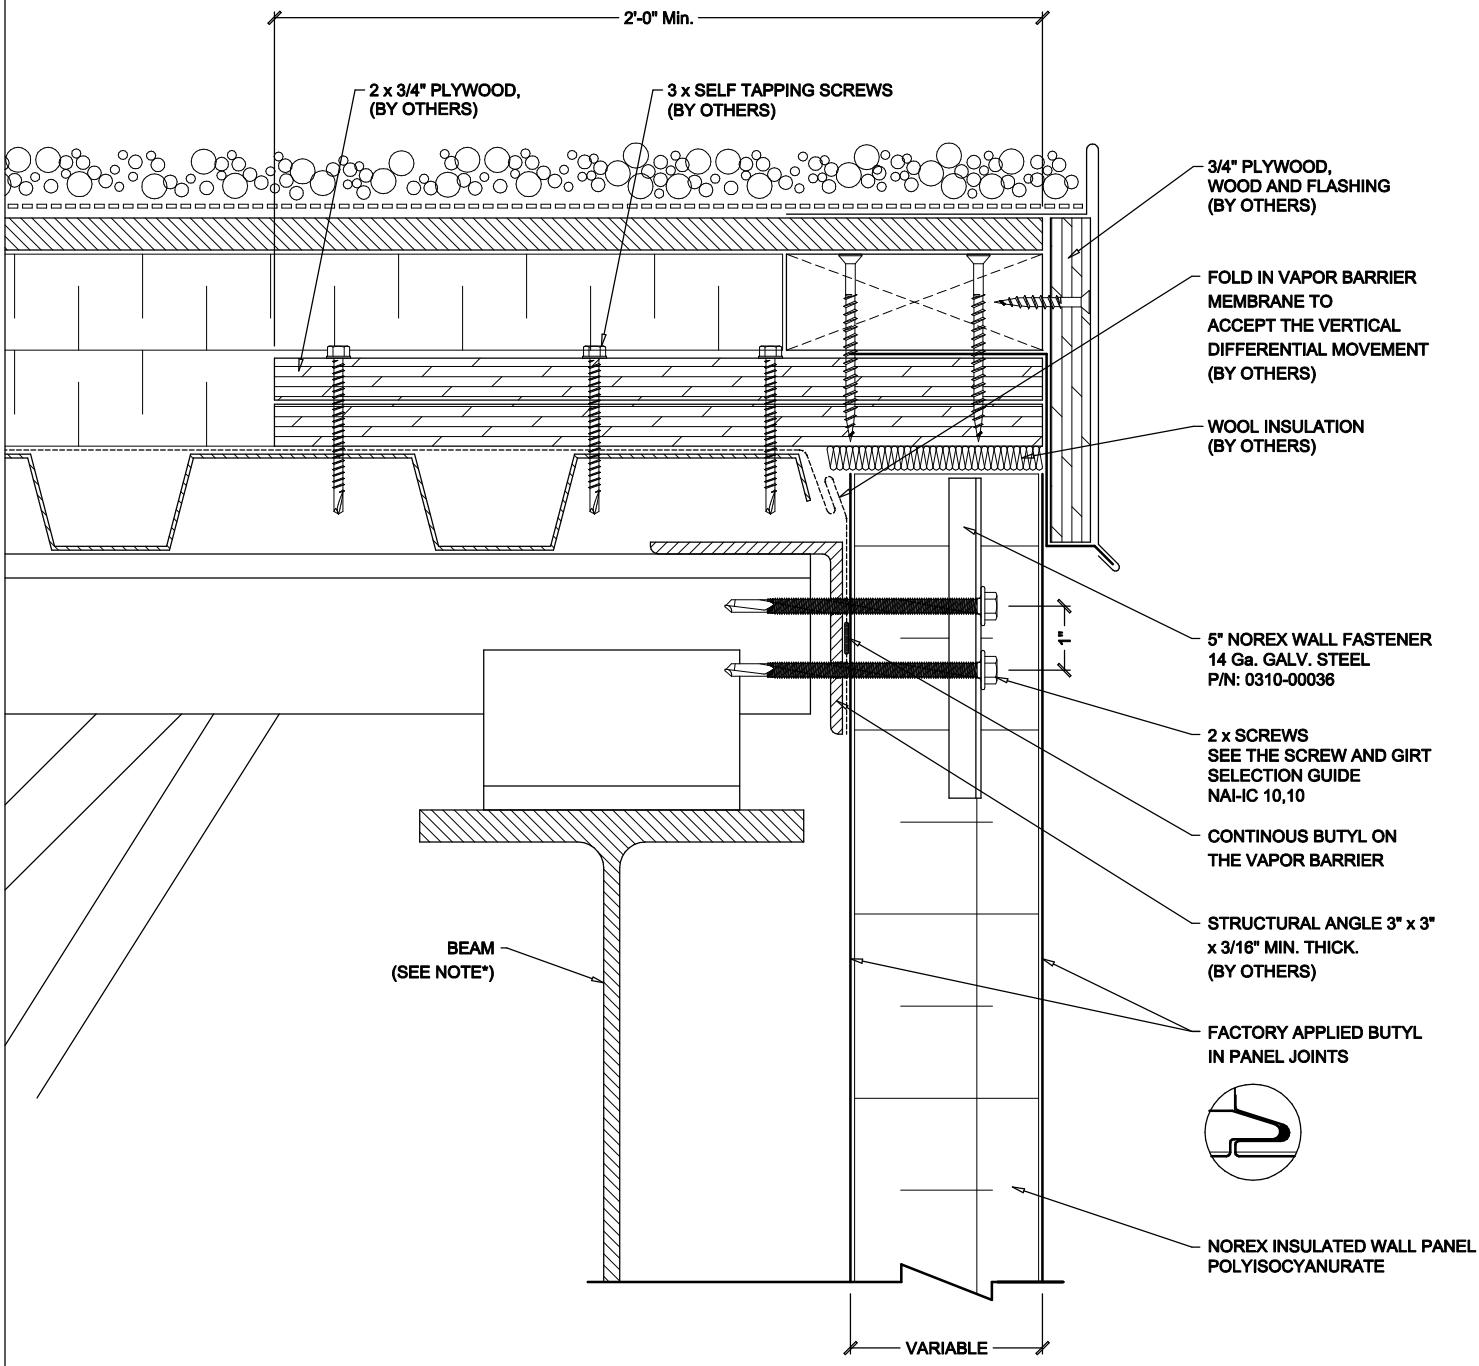

#DESSIN: REX-IC 3.03 **REVISION: 2016-10-26** **PAR/BY: M.D.**

Norbec Architectural Inc.
norbecarchitectural.com • 97 de Vaudreuil, Boucherville, Quebec, Canada, J4B 1K7 • Tél.:(450) 449-1499 - Fax:(450) 641-4657