ARCHITECTURAL PANEL SYSTEM
NOREX - L, TYPICAL DETAIL NO. REX - IC 3.04
JUNCTION ON A PARAPET (ALIGNED WITH THE FRONT)

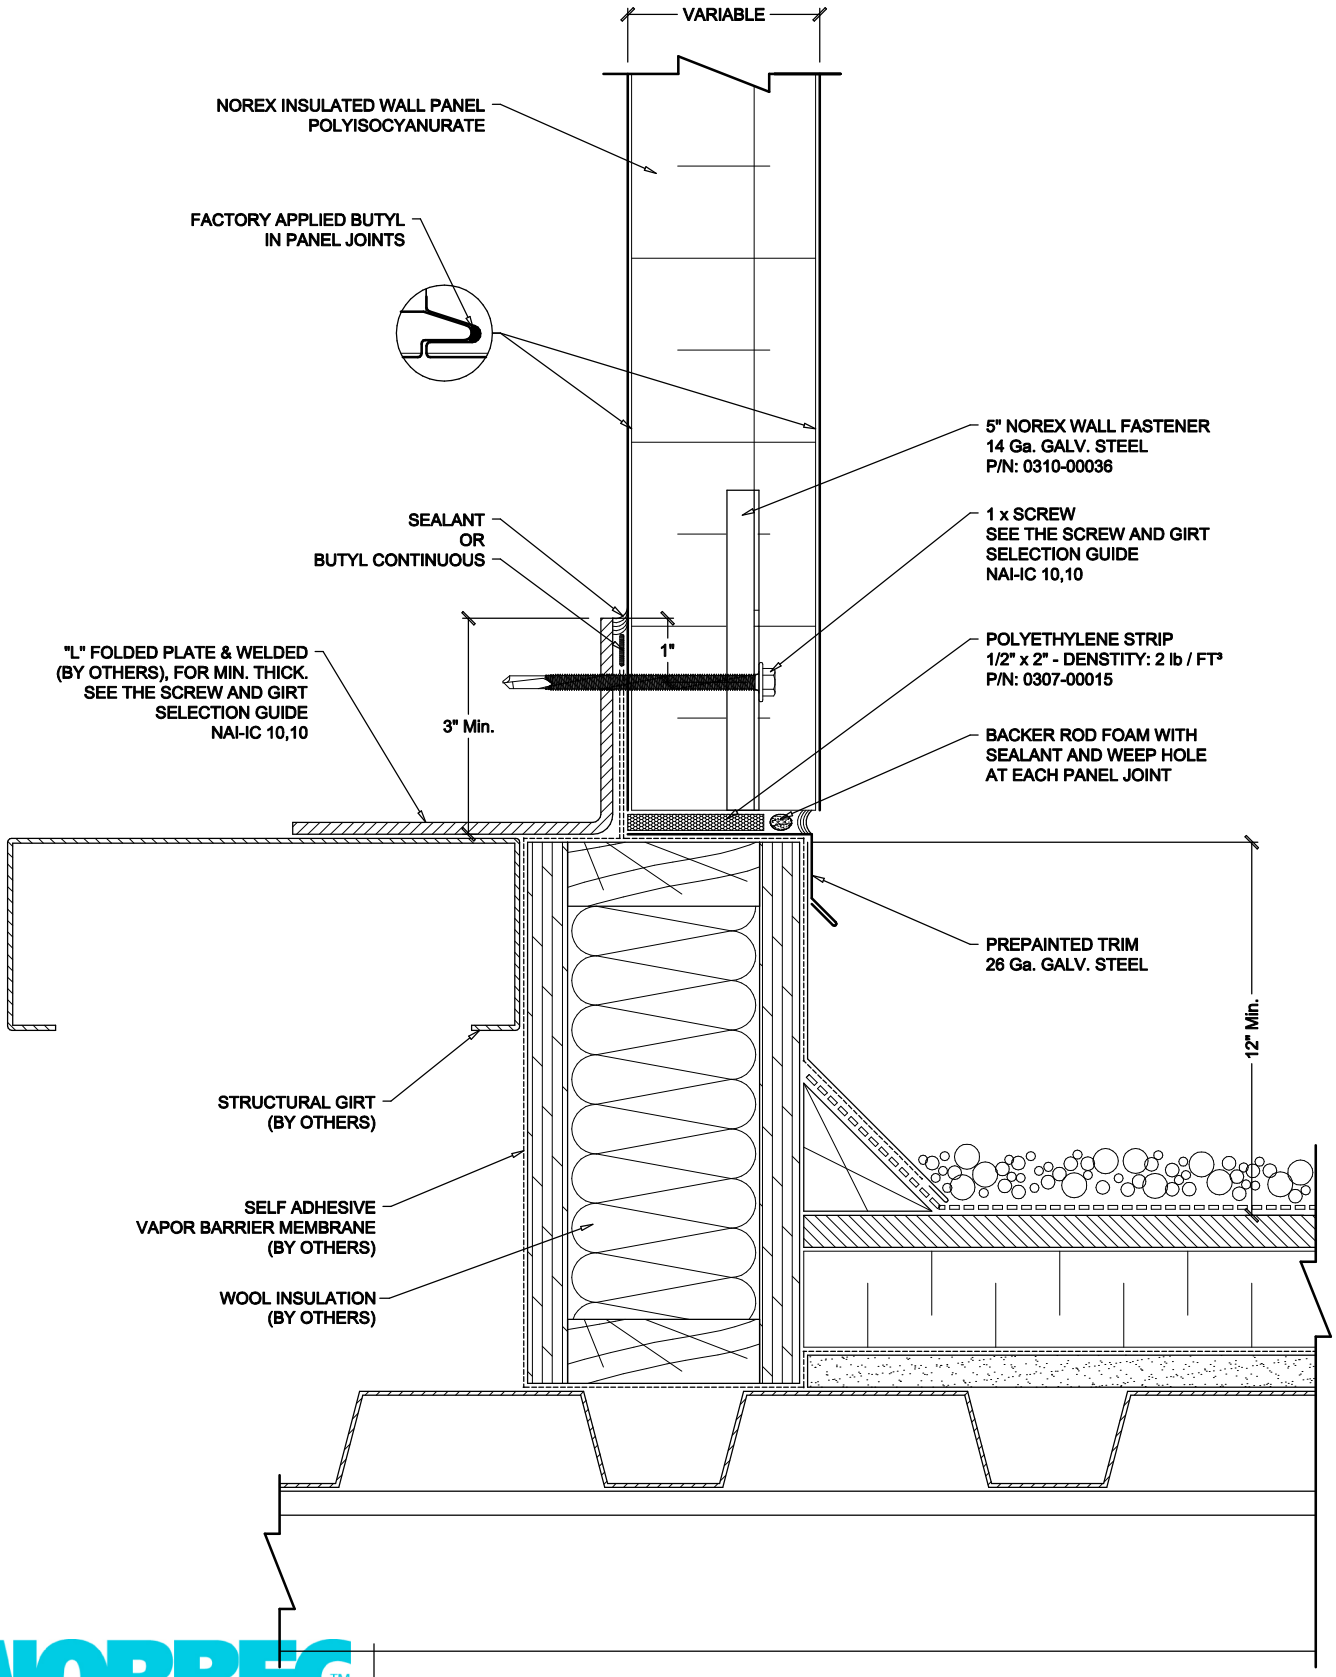

#DESSIN: REX-IC 3.04 **REVISION: 2017-01-20** **PAR/BY: M.D.**

Norbec Architectural Inc.
norbecarchitectural.com • 97 de Vaudreuil, Boucherville, Quebec, Canada, J4B 1K7 • Tél.:(450) 449-1499 - Fax:(450) 641-4657