ARCHITECTURAL PANEL SYSTEM
NOREX - L, TYPICAL DETAIL NO. REX - IC 4.04
JUNCTION TO STEEL CLADDING

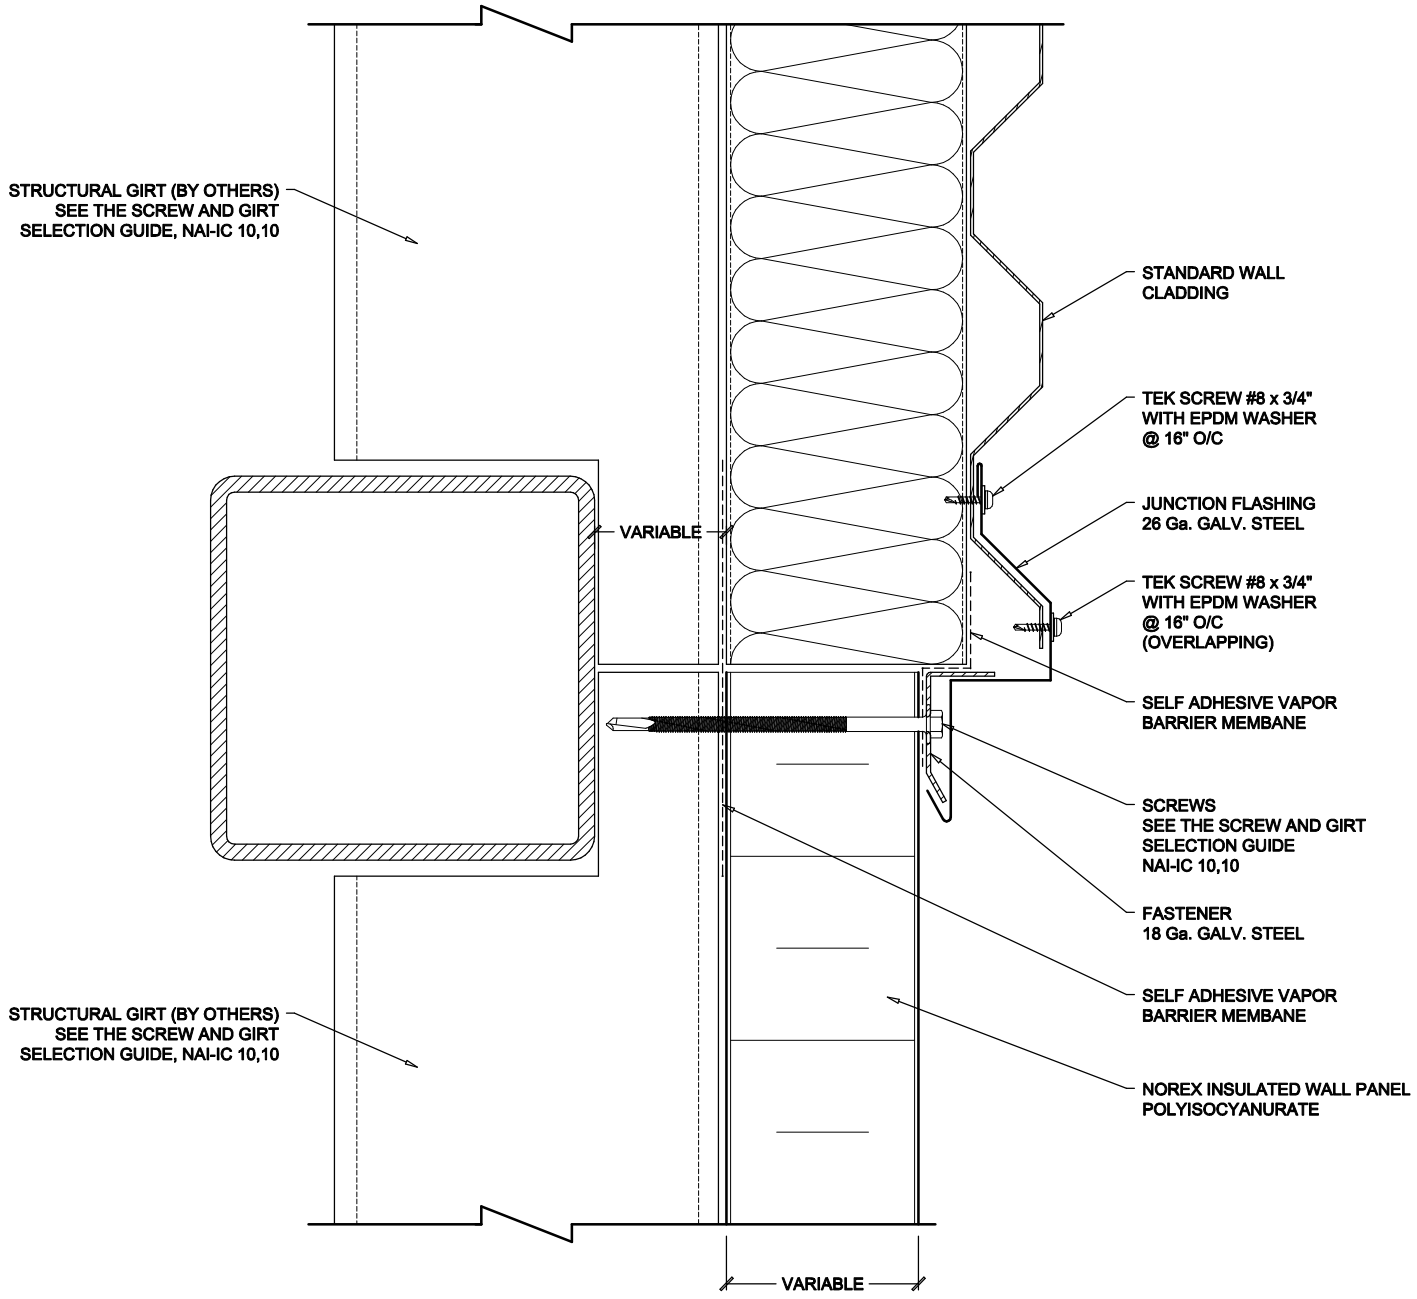

#DESSIN: REX-IC 4.04 **REVISION: 2016-12-01** **PAR/BY: M.D.**

Norbec Architectural Inc.

norbecarchitectural.com • 97 de Vaudreuil, Boucherville, Quebec, Canada, J4B 1K7 • Tél.:(450) 449-1499 - Fax:(450) 641-4657