ARCHITECTURAL PANEL SYSTEM
NOROC - L, TYPICAL DETAIL NO. ROC - IC 3.05
JUNCTION ON A PARAPET (ALIGNED WITH THE BACK)

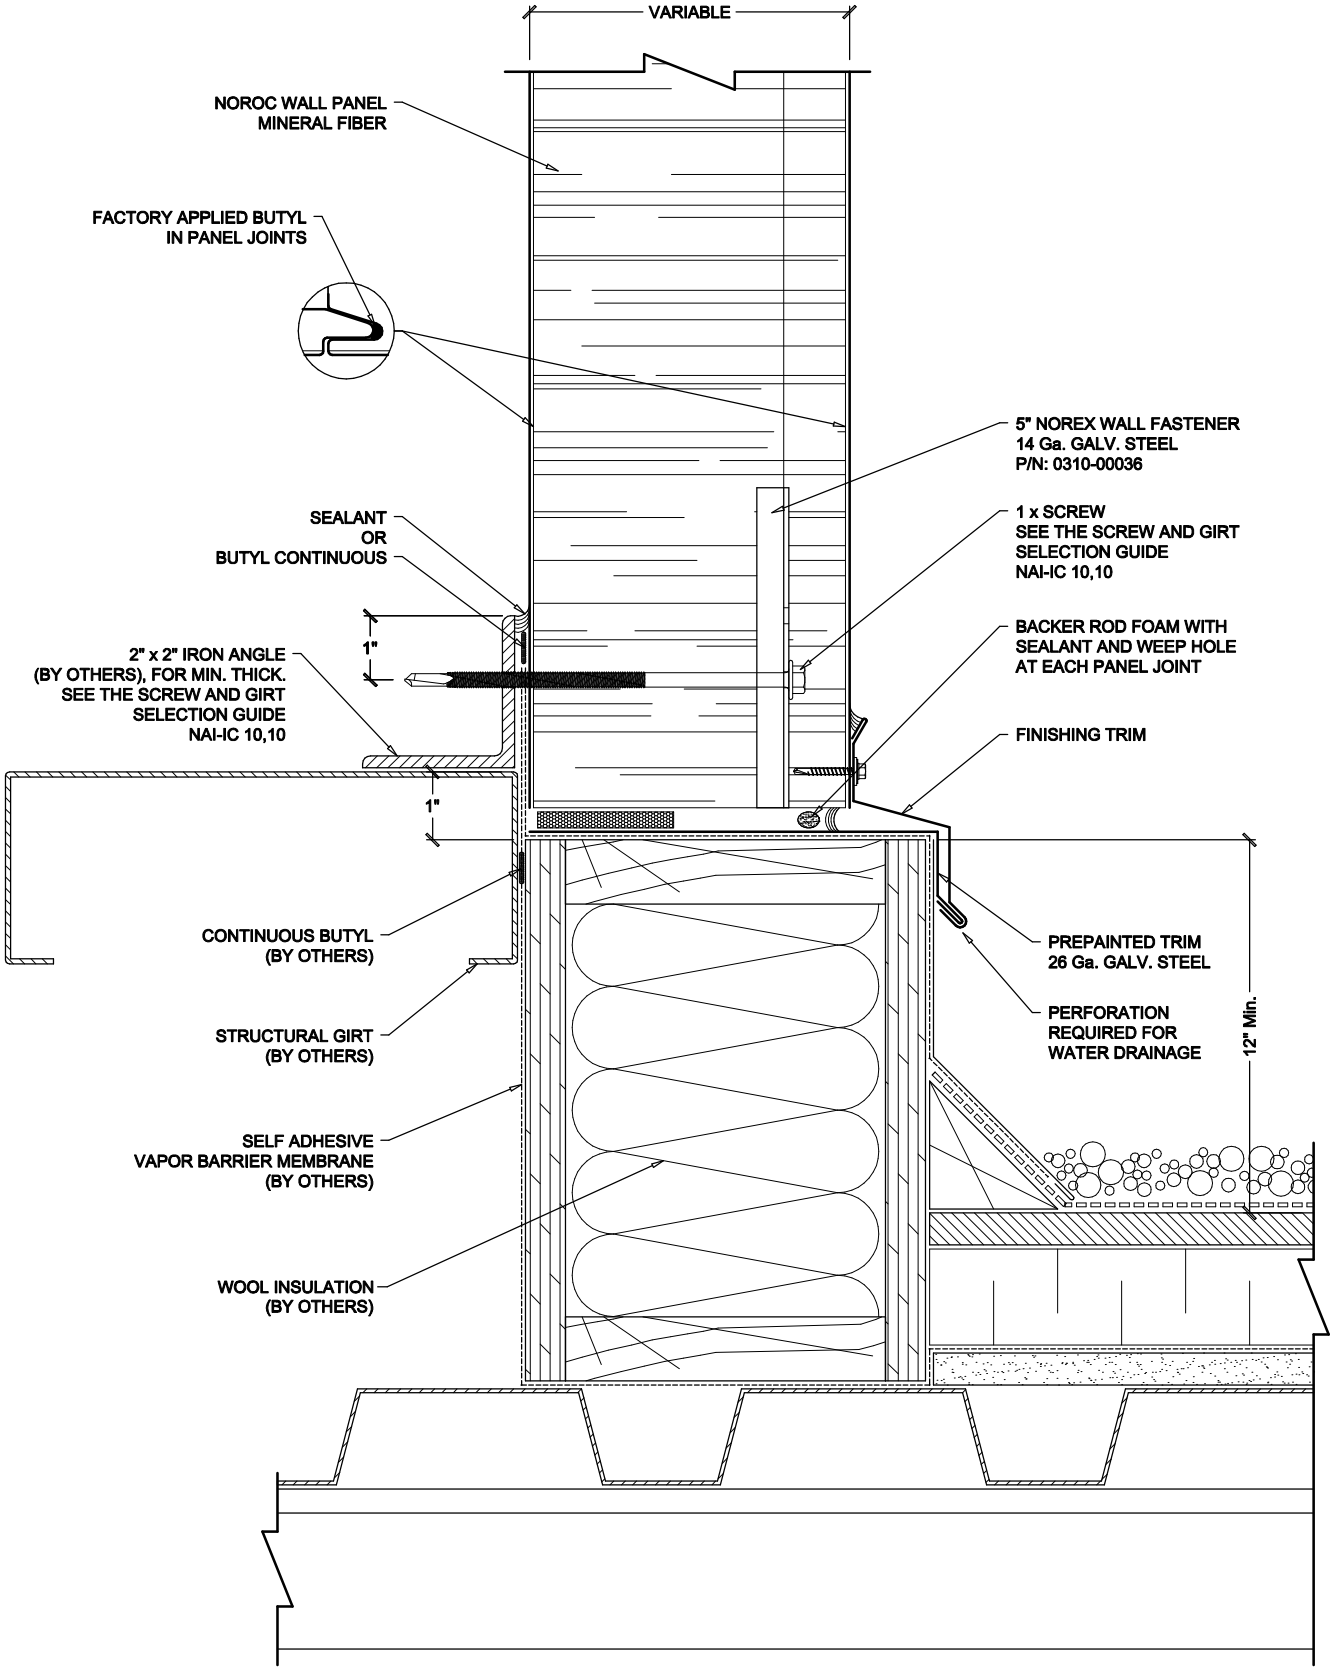

#DESSIN: ROC-IC 3.05 **REVISION: 2017-05-03** **PAR/BY: M.D.**

Norbec Architectural Inc.
norbecarchitectural.com • 97 de Vaudreuil, Boucherville, Quebec, Canada, J4B 1K7 • Tél.:(450) 449-1499 - Fax:(450) 641-4657