ARCHITECTURAL PANEL SYSTEM
NOROC - L, TYPICAL DETAIL NO. ROC - IC 7.01
FIRE-RESISTANT INTERIOR PARTITION - FLOOR JUNCTION

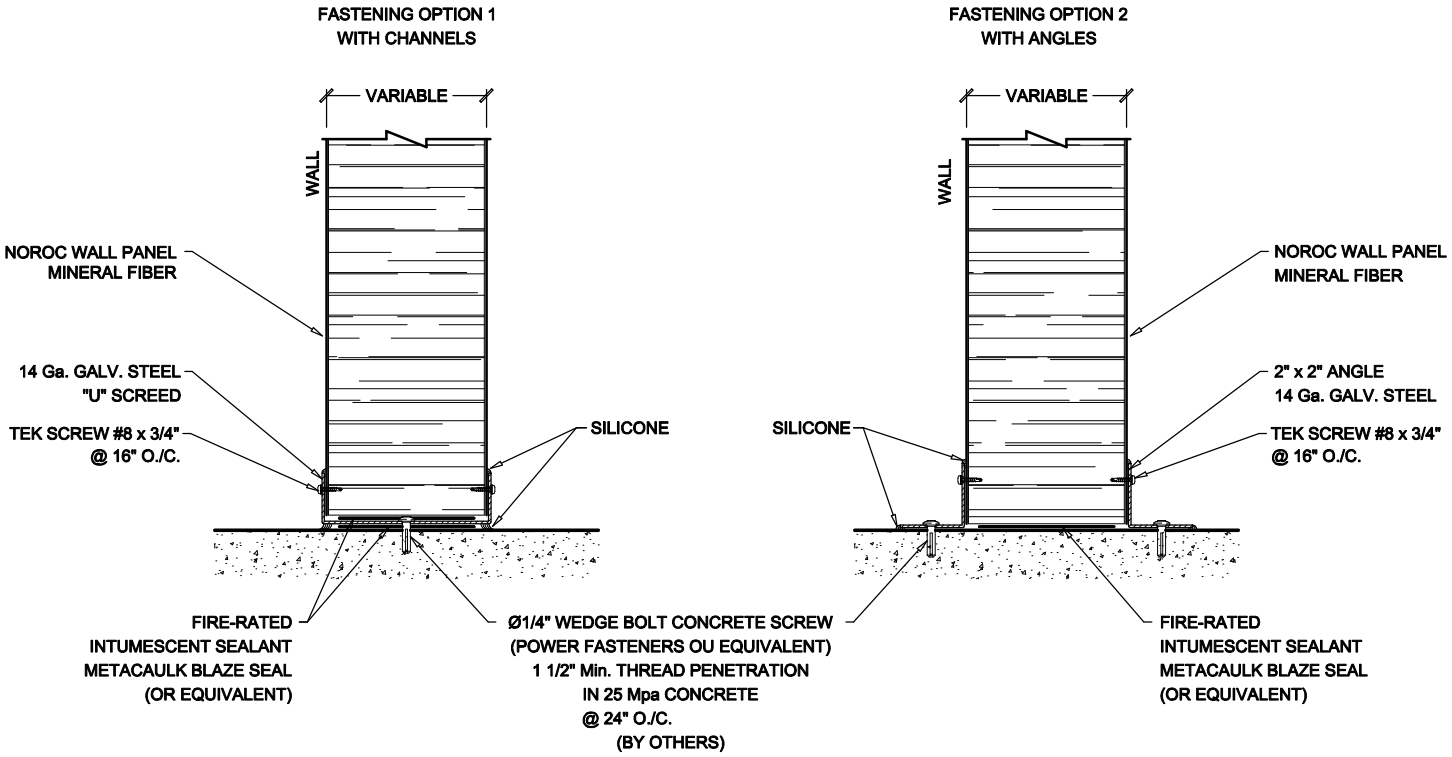

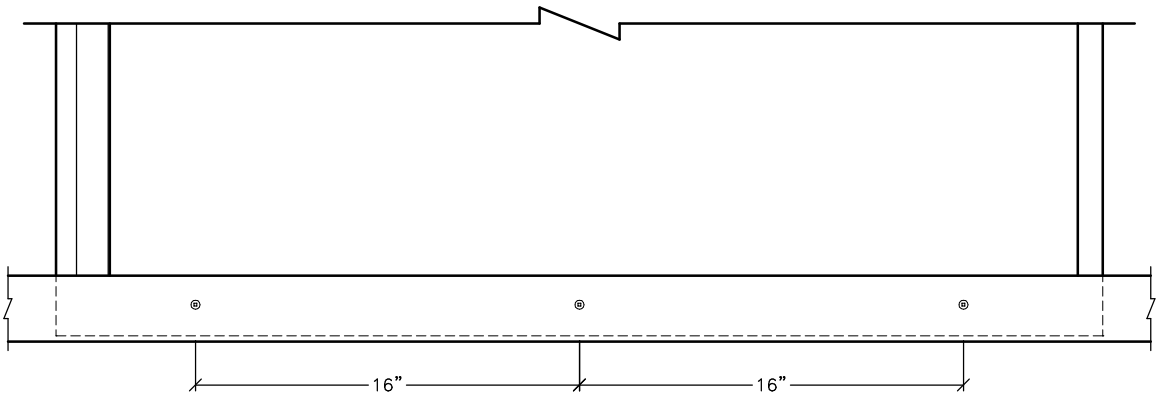

#DESSIN: ROC-IC 7.01 **REVISION: 2017-05-04** **PAR/BY: M.D.**

Norbec Architectural Inc.
norbecarchitectural.com • 97 de Vaudreuil, Boucherville, Quebec, Canada, J4B 1K7 • Tél.:(450) 449-1499 - Fax:(450) 641-4657